

ANNEXURE H

Stormwater Management Plan
(Draft)

05 December 2024

HillLand Environmental,
166 Mount View,
Victoria Heights
George
6530

18 Varing Avenue, Dormehls Drift
GEORGE, 6529. Tel 044 874 4098
Our Reference: 23-065_L7

ARBOUR NATURE ESTATE, GEORGE, WESTERN CAPE

Dear Ms. Avierinos

Regarding our discussion on the feedback from DEADP and the placement of the proposed stormwater swales in the development mentioned above.

As requested, we herewith submit a revised stormwater layout plan, with no stormwater swales situated downstream of the "*Edge of bush*" line.


Kind Regards,



Digitally signed
by Frans v Aardt
Date: 2024.12.06
09:39:17 +02'00'

Frans van Aardt (B.Ing, M.Ing, Pr. Eng)
On behalf of Urban Engineering Consultants (Pty) Ltd

ANNEXURE A
REVISED STORMWATER LAYOUT

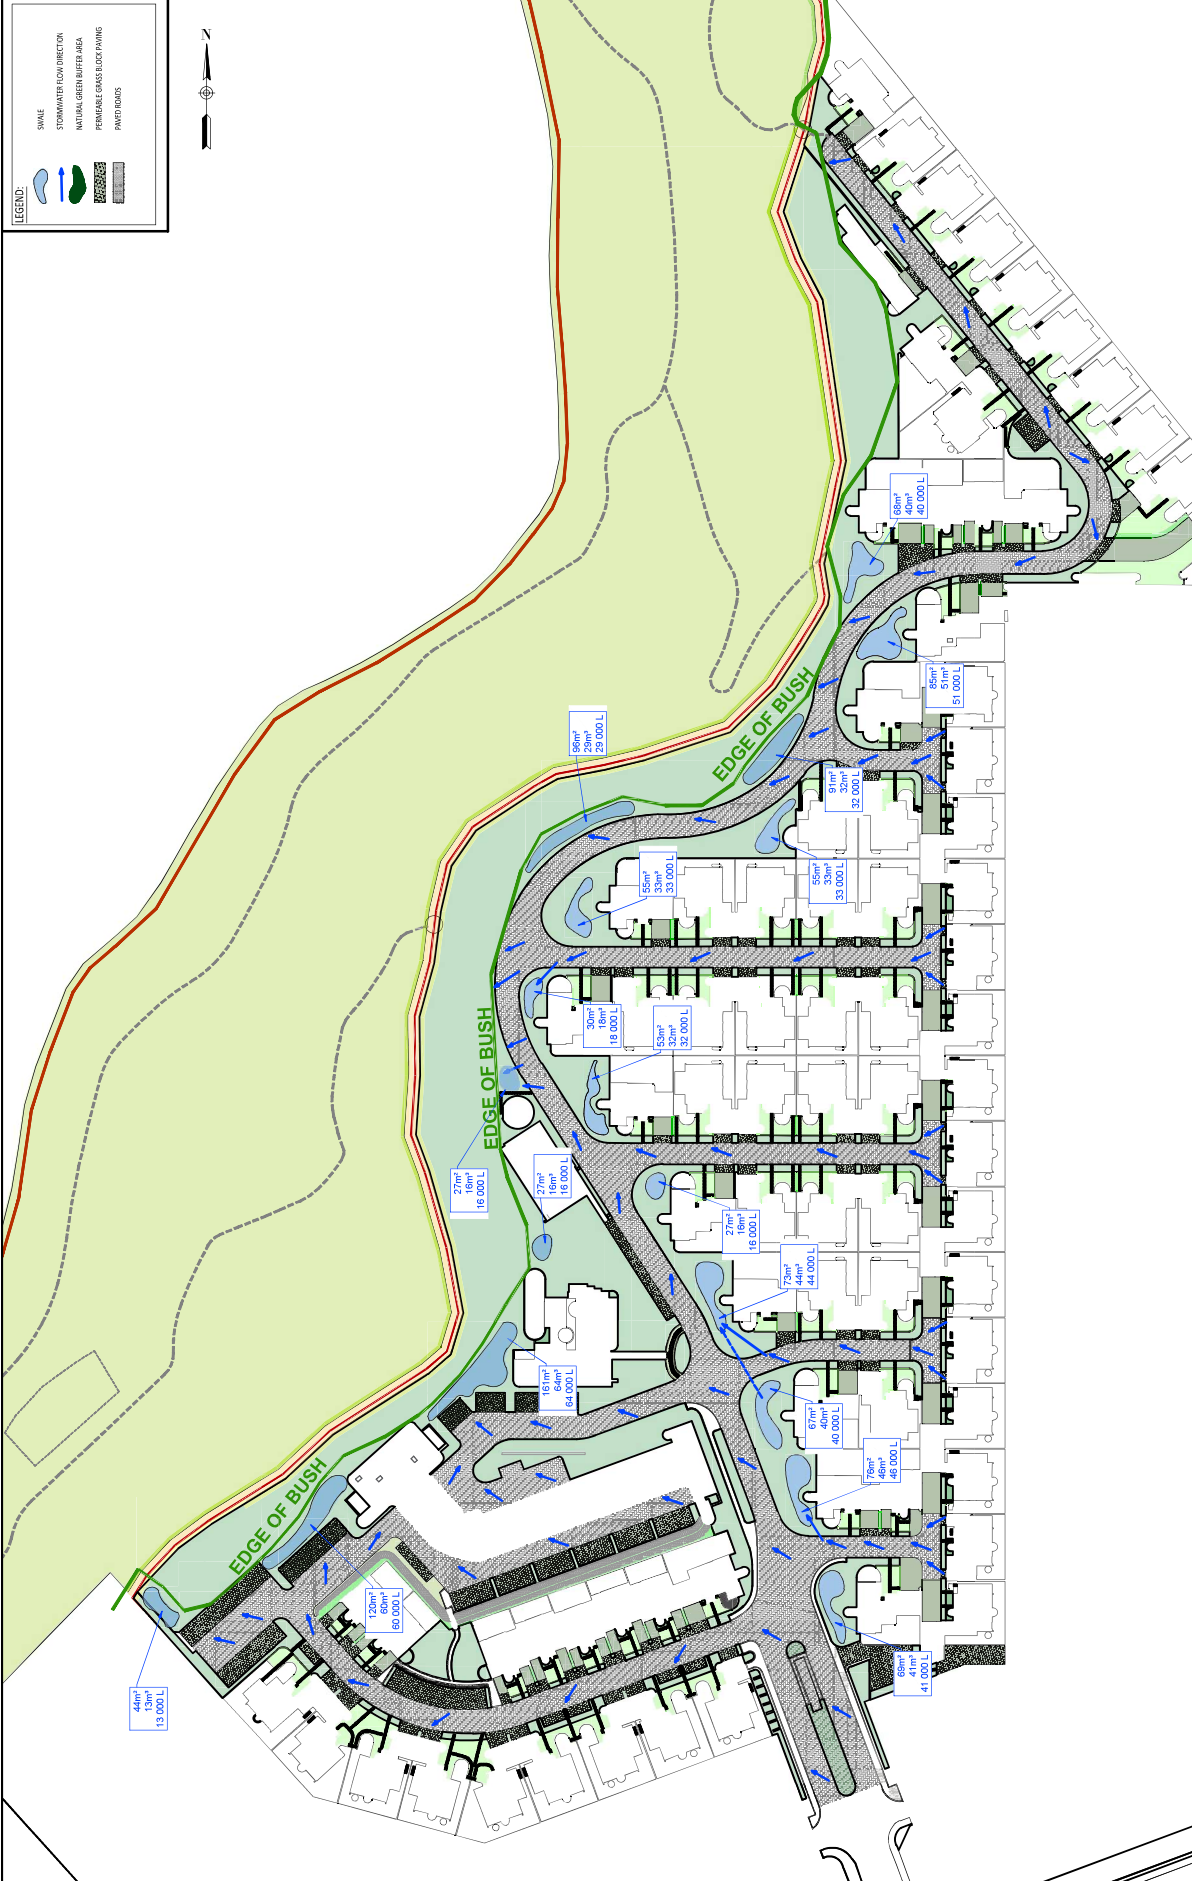

NO.	DATE	REVISIONS		ACCEPTANCE		ACCEPTANCE		DESIGNED BY		C. FELS		URBAN ENGINEERING		CLIENT		DRAWING TITLE		SCALE		A1	
	12.03.2021	FOR INFORMATION		URBAN ENGINEERING (PVT) LTD		CLIENT		CHECKED BY		FRANK / ARBIT		URBAN ENGINEERING		URBAN ENGINEERING		GENERAL LAYOUT -		1:500		23-005-000	
	08.02.2022	FOR INFORMATION		DATE:		DATE:		DRAWN BY		C. FELS		CONSULTING CIVIL AND STRUCTURAL ENGINEERS		STORMWATER CONTROL		ARBOUR ESTATE		23-005-000		23-005-000	
				DATE:		DATE:		CHECKED BY		FRANK / ARBIT		SIGNATURE		STORMWATER CONTROL		ARBOUR ESTATE		23-005-000		23-005-000	