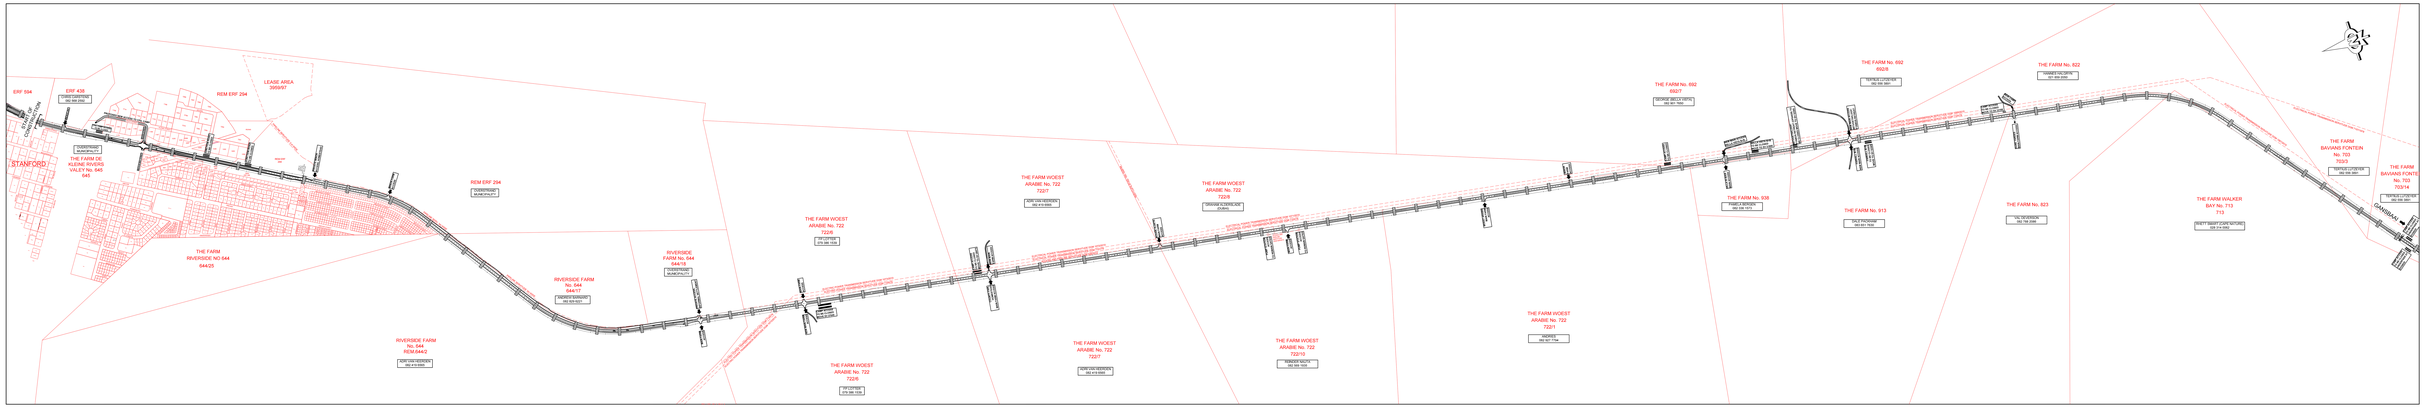

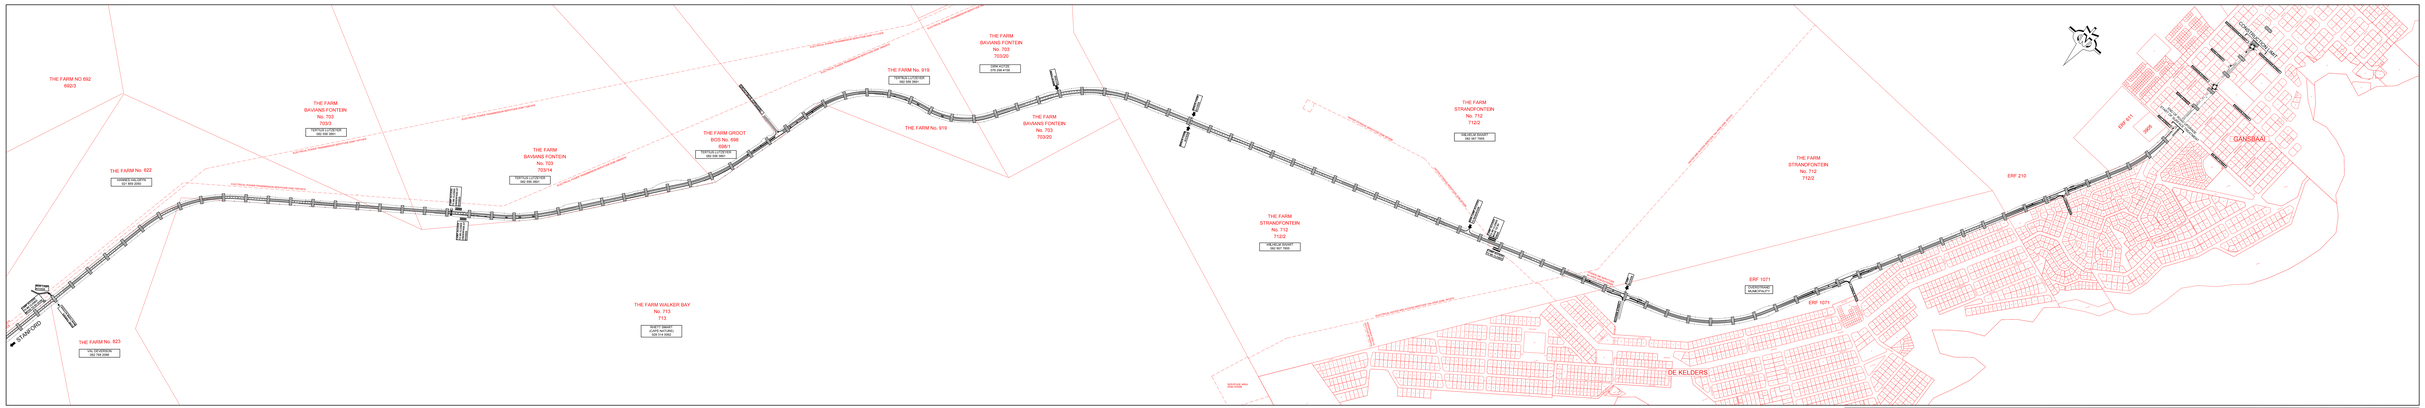

E.F.C Engineers (Pty) Ltd
Registered Consulting Engineers
Tel: 028 312 1111
Fax: 028 312 1110
P.O. Box 1000
Hermanus 7200

REV	DATE	REVISION DESCRIPTION	DRAWN	CHECKED

DRAWN FOR INFORMATION

DRAWN	CHECKED
G.R.	
Original Drawing Size	
A1	

CADASTRAL COMPILATION PLAN
SCALE: 1:5000 ON A1

Datum	Hartebeesthoek 1994
Projection	Lo19
Origin	Lat -34°
	Long 19°
False Northing	0
False Easting	0
Grid Bearing	Grid
Scale Factor	1
Convergence	0° 00' 00"

Western Cape Government
Transport and Public Works

PROVINCIAL ADMINISTRATION: WESTERN CAPE
PROJECT NAME: STANFORD - GANSBAAI

UPGRADE OF TRUNK ROAD 28 SECTION 2 :
FROM KM 24 TO 43.5 BETWEEN STANFORD AND GANSBAAI

SCALE
1 : 5000