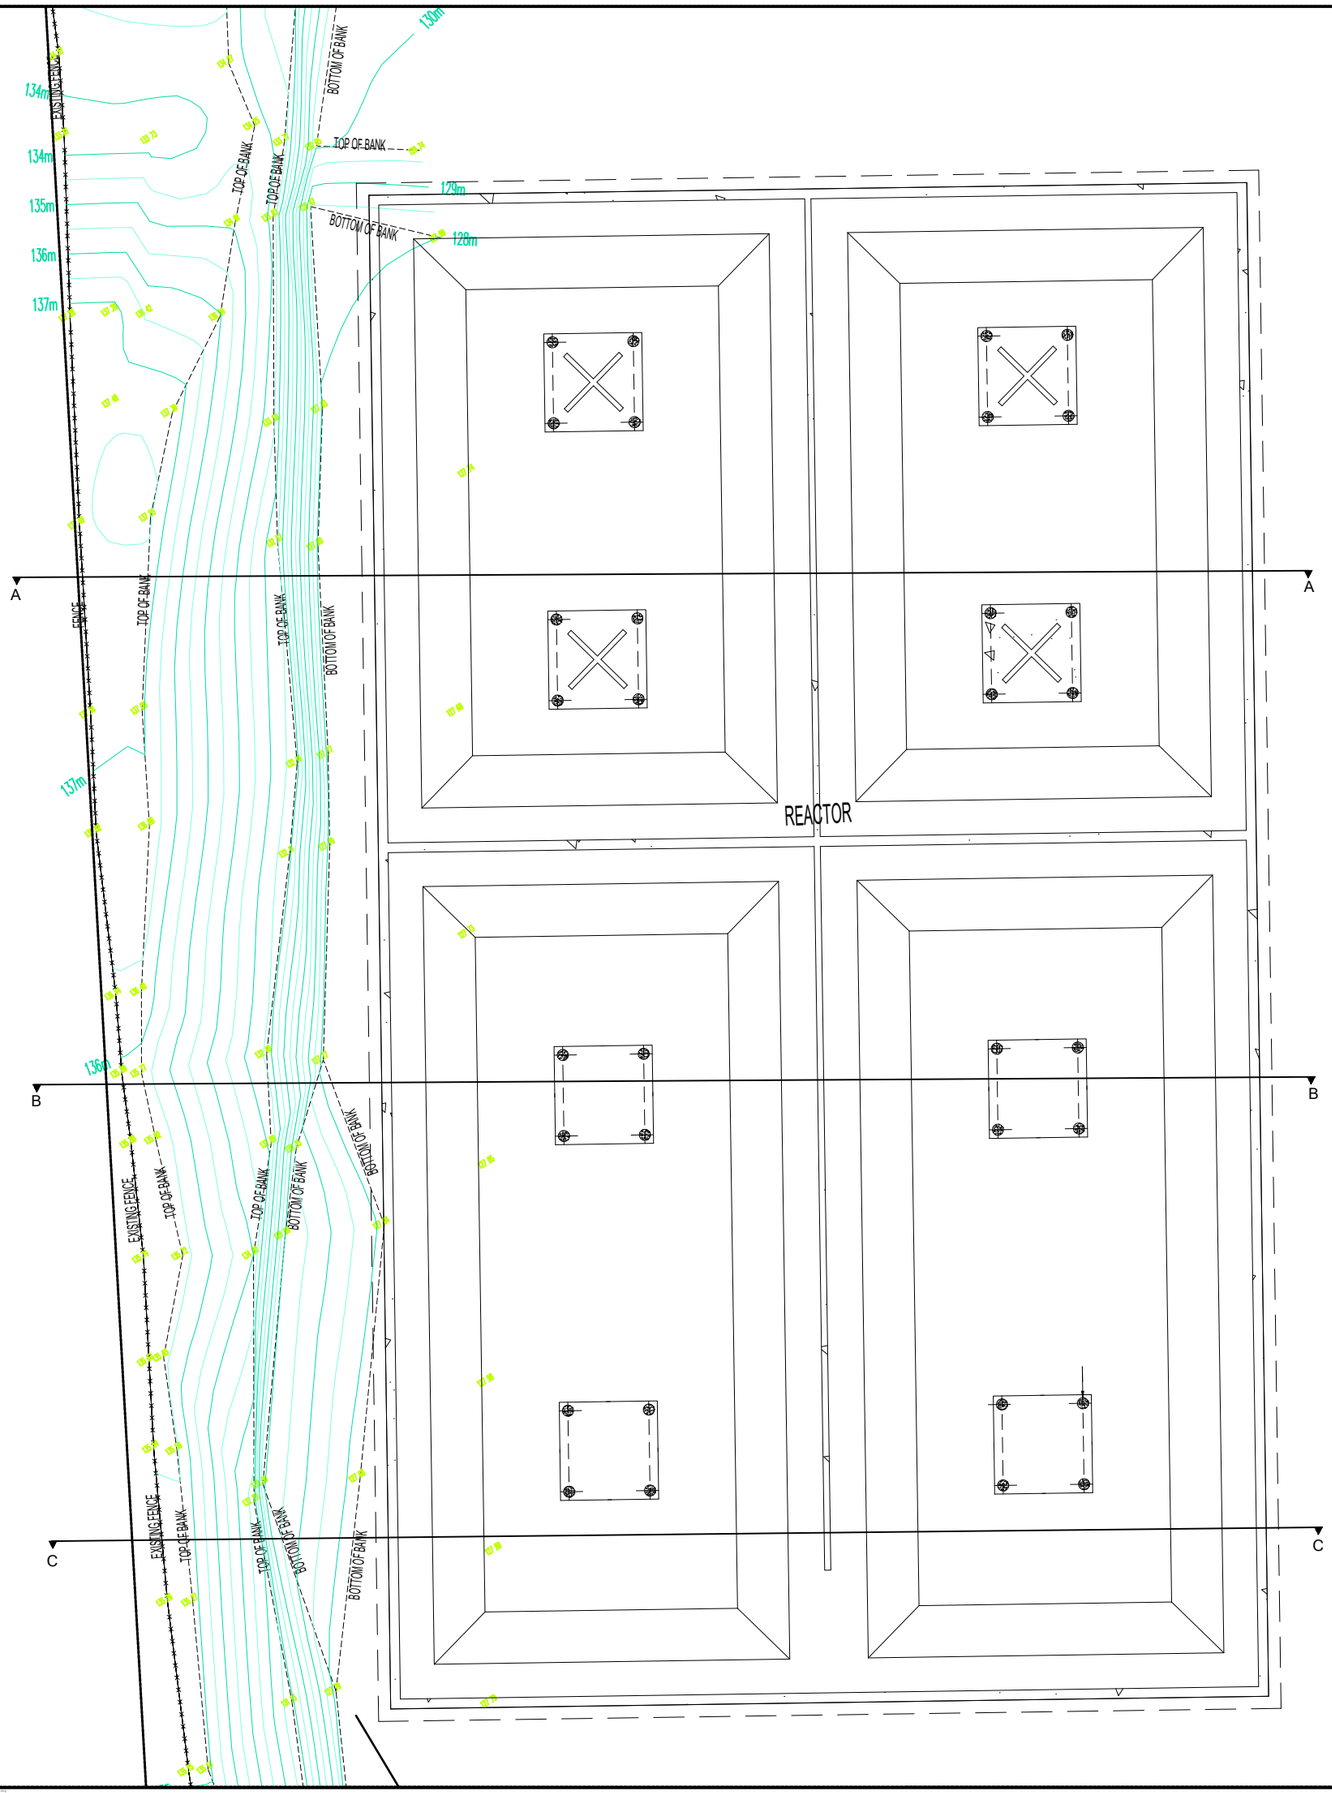

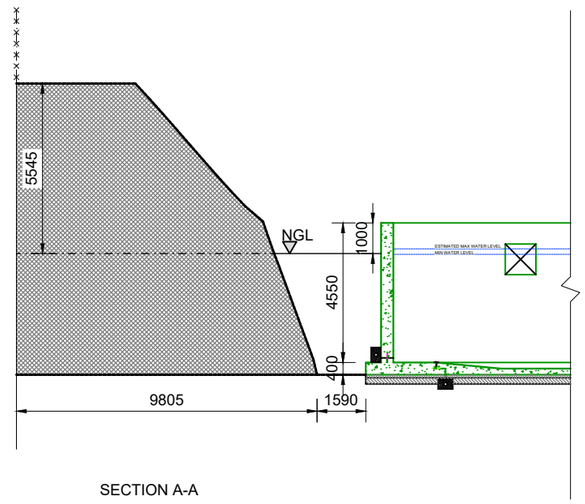

SECTION A-A
SCALE 1:200

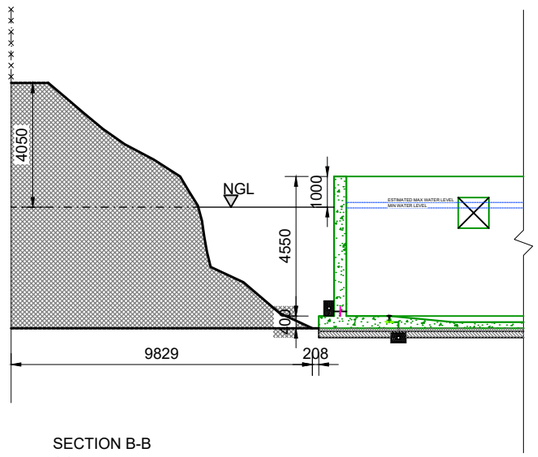

SECTION B-B
SCALE 1:200

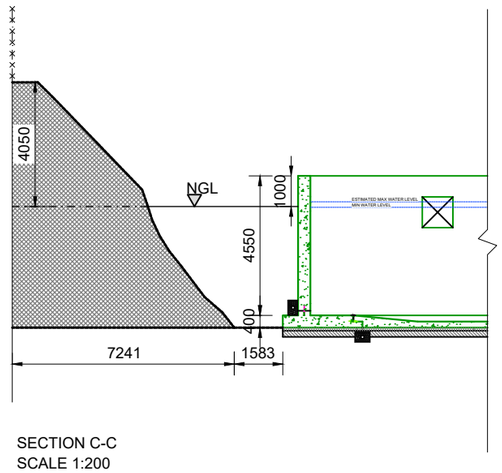

SECTION C-C
SCALE 1:200

LEGEND

DRAWING APPROVAL

AMENDMENTS

REVISION	PHASE
00	CONSTRUCTION

CLIENT

Mossel Bay MUNICIPALITY

PROJECT

CAPACITY INCREASE OF PINNACLE POINT WWTW

DRAWING TITLE

CURRENT REACTOR EMBANKMENT SECTIONS

wec CONSULT
CONSULTING ENGINEERS & PROJECT MANAGERS

UNIT 24, OEWERPARK
ROKEWOOD ROAD
STELLENBOSCH
7600

PO BOX 12861
DIE BOORD
7613
TEL: 021 886 6895
EMAIL: STELLENBOSCH@WEC-CONSULT.CO.ZA

DESIGNED BY	FH	DRAWN BY	EL
DESIGNED CHECKED	ER	DRAWING CHECKED	FH

APPROVED BY

FD HARRIS - PrTech ENG - 202130094 6 DATE

CONTRACT NO.
TDR383/2022/2023

FILE NO.
21-MOS-021/DRW/CONSTRUCTION

SCALE
AS SHOWN (A3)

DATE
MARCH 2024

DRAWING NO.
21-MOS-021/SUR102/00